Legend:

GF0S	Intratill Sorted Sediment Groundwater Monitoring Well
G201	Shallow Drift Aquifer Monitoring Well
GMP-11	Perimeter Landfill Gas Monitoring Point
L301	Leachate Monitoring Point
	Facility Boundary
	Waste Boundary

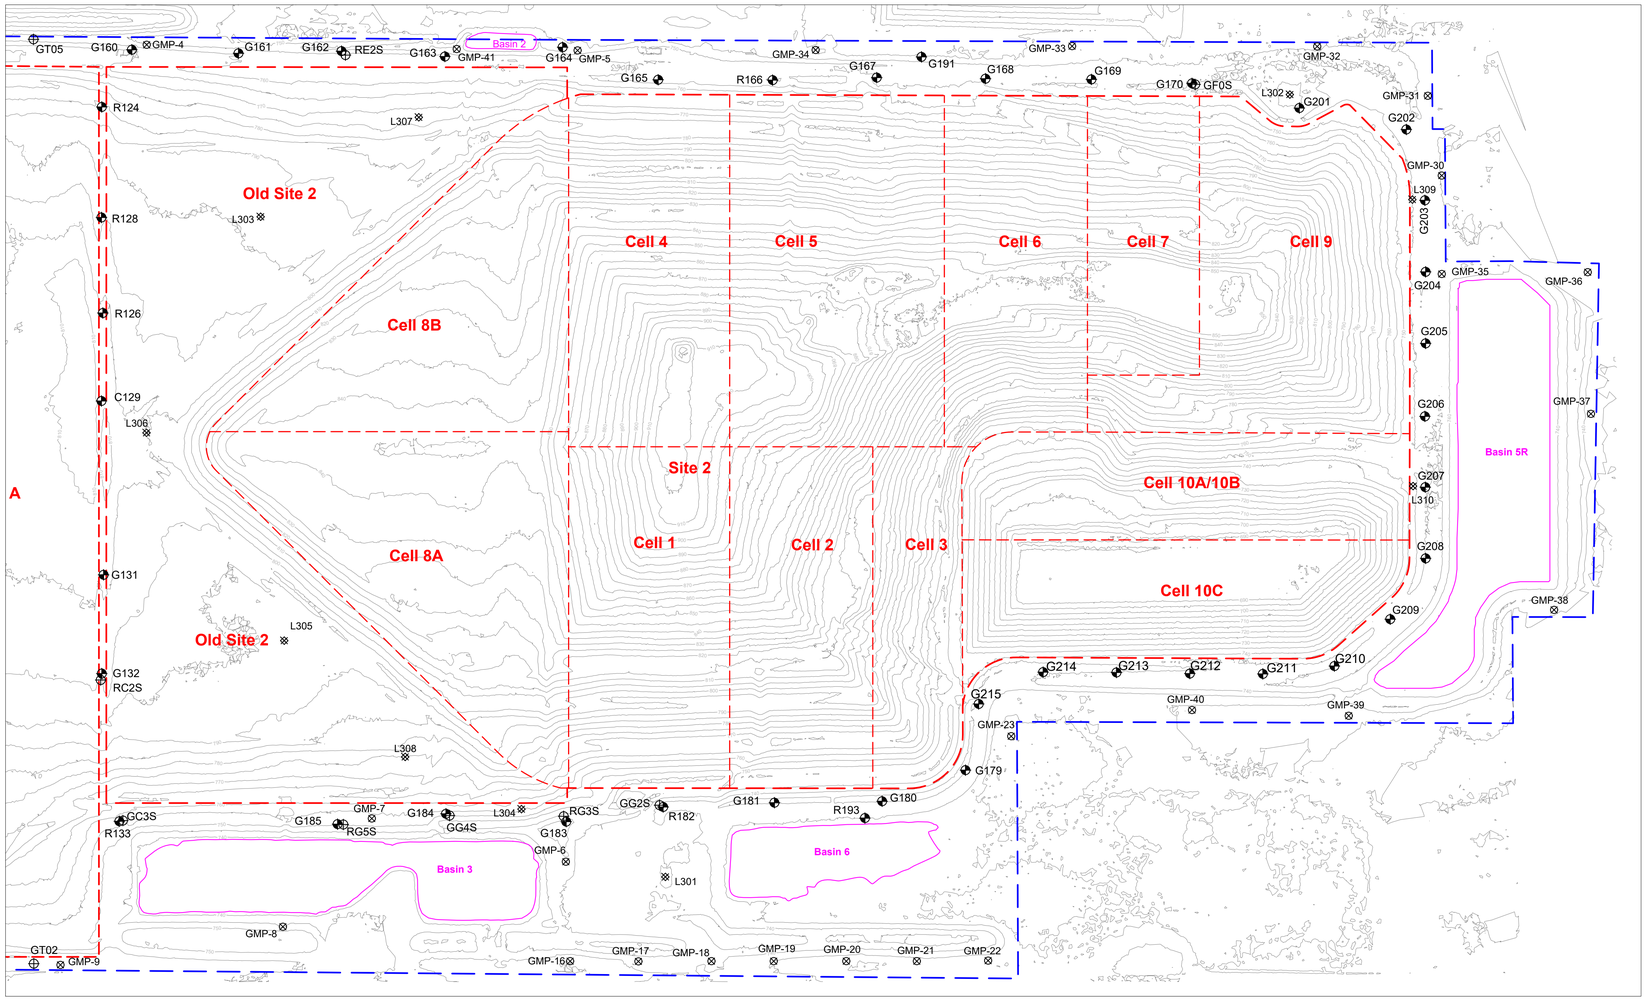

N

0 100 200 300 400

SCALE: 1" = 200'

REVISIONS	DRN	CHK	DATE
	JDM	JDM	2022-01-19

DRN	JDM	JDM	2022-01-19
DES			
CHK			
APP			
	INITIAL		DATE

Copyright © Environmental Information Logistics, L.L.C.

PREPARED FOR

PREPARED BY

Zion Landfill
Zion, Illinois

Site Plan

DATE	2022-01-19
PROJECT NO	990403
FILENAME	Base
SHEET NO	1
DRAWING NO	2